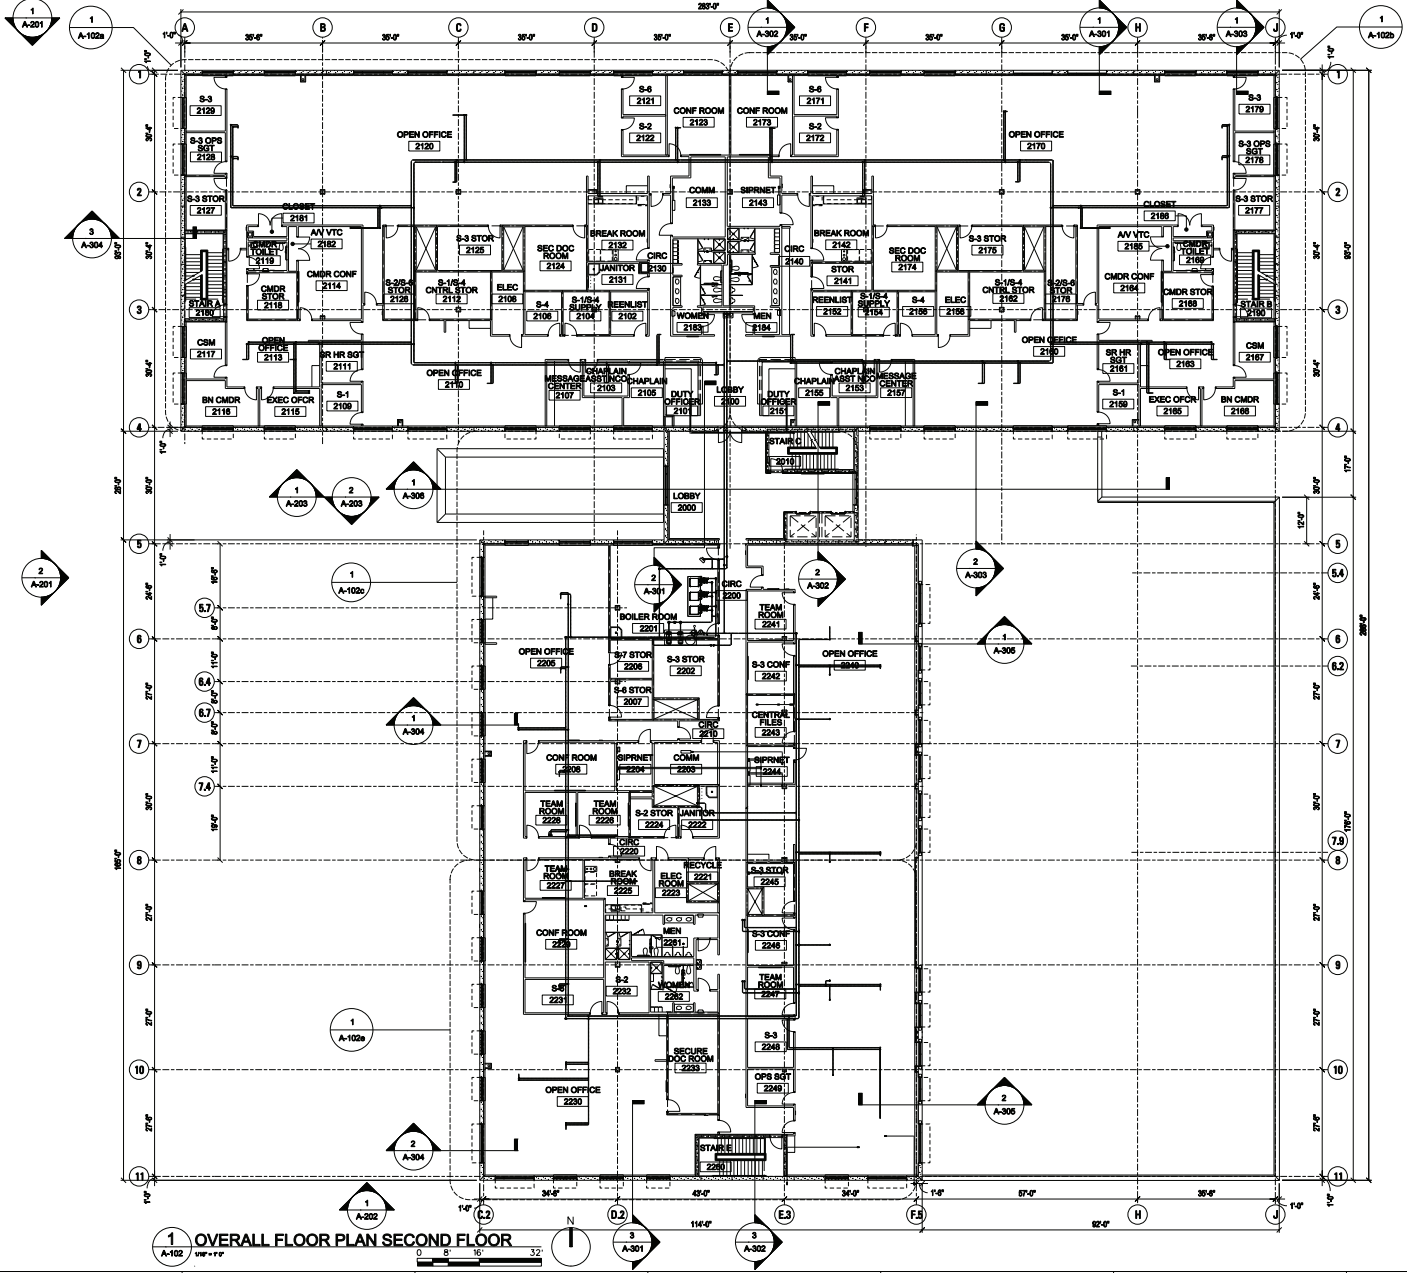

1 A-102 **OVERALL FLOOR PLAN SECOND FLOOR**

1/8" = 1'-0"

0 8' 16' 32'

FLOOR PLAN GENERAL NOTES

1. ALL PLAN DIMENSIONS LOCATING EXTERIOR WALL SYSTEMS ARE TO:
   A. EXTERIOR FACE OF ALUMINUM FRAMES AT ALL AREAS OF CURTAINWALL UNLESS NOTED OTHERWISE.
   B. EXTERIOR FACE OF SHEATHING AT ALL STEEL STUD FRAMED EXTERIOR WALLS.
2. ALL PLAN DIMENSIONS LOCATING STRUCTURAL ELEMENTS ARE TO CENTERLINE OF COLUMNS AND BEAMS UNLESS NOTED OTHERWISE.
3. ALL PLAN DIMENSIONS LOCATING DOOR AND WINDOW OPENINGS IN EXTERIOR WALL SYSTEMS ARE NOMINAL OPENING DIMENTIONS. SEE SHEET A-602 FOR ACTUAL ROUGH OPENING DIMENSIONS.
4. ALL PLAN DIMENSIONS LOCATING INTERIOR WALL SYSTEMS ARE TO:
   A. FACE OF PRECAST CONCRETE PANEL UNLESS NOTED OTHERWISE.
   B. FACE OF GYPSUM BOARD UNLESS NOTED OTHERWISE
5. FOR DOOR SCHEDULE SEE SHEETS A-601a THROUGH A-601c
6. FOR WINDOW SCHEDULE SEE SHEET A-603
7. FOR DOOR AND FRAME TYPES SEE SHEET A-603
8. FOR PARTITION TYPES SEE SHEET A-501
9. FOR ALUMINUM WINDOW TYPES, CURTAINWALL TYPES AND STOREFRONT TYPES, SEE SHEETS A-602a AND A-602b
10. INTERIOR PARTITIONS ARE A3AR UNLESS NOTED OTHERWISE (MIN. STC 42) OR UNLESS USED AS AN AIR TRANSFER OPENING - SEE SHEET SERIES A-105 THROUGH A-107 AND DETAIL 3/A-502
11. INTERIOR FURRING AT EXTERIOR STRUCTURAL PRECAST IS G3 UNLESS NOTED OTHERWISE

FLOOR PLAN LEGEND

ONE HOUR RATED WALL

RESISTS THE PASSAGE OF SMOKE

KEY PLAN

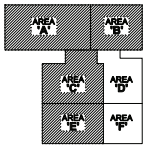

US Army Corps of Engineers
Omaha District

Mortenson construction

I hereby certify that this plan, specification or report was prepared by me or under my direct supervision and that I am duly licensed Architect under the laws of the State of Minnesota.

Signature | 21511 | 03/04/11
Printed Name | Registration No. | Date

No.	Description	Revisions	Date	Appr.

Designed by: LT/JEC/JFT/DA
Drawn By: J.LESTER
Checked By: J.FITZHUGH
Approved By: DA MOTTED
Date: 29 APR 2010
Solicitation No.: W912HN-07-R-0100
Reviewed By: B.GAITZ/JPF
Contract No.: W912HN-08-D-0095
Project Date: 15 April 2010
File Name: 200_BHQA-102_F2.dgn
Task Order: 0005
Sheet Size: ANSI D
Project No.: 21511
Revision No.:

U.S. ARMY CORPS OF ENGINEERS
OMAHA DISTRICT

RSP Architects Ltd.
1320 Mankato Avenue NE
Minneapolis, MN 55414
612.677.7100

FORT CARSON WILDERNESS ROAD
BRIGADE/BATTALION HEADQUARTERS
FORT CARSON, COLORADO
PN71179, FY2009

OVERALL FLOOR PLAN
SECOND FLOOR

SHEET REFERENCE NUMBER:
A-102

W912HN-07-R-0100