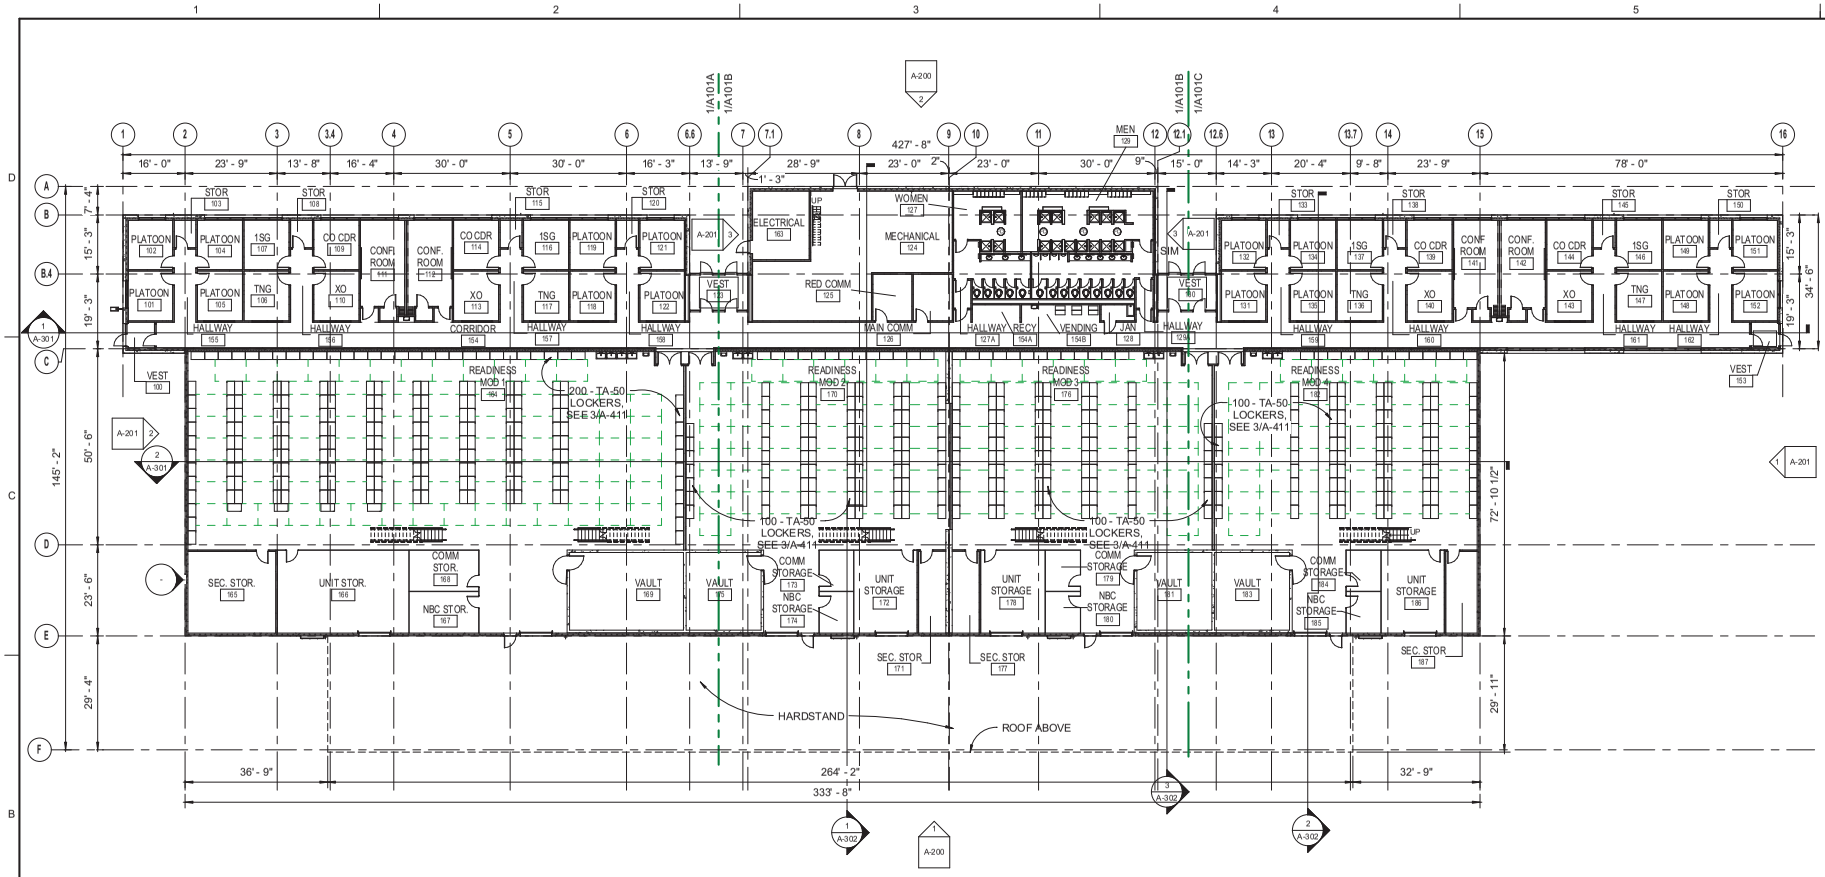

1 COMPOSITE FIRST FLOOR PLAN

1/16" = 1'-0"

0 8' 16' 32'

KEY PLAN

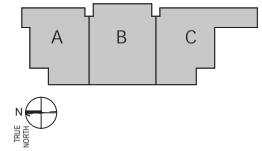

IF SHEET MEASURES LESS THAN 22" X 34" IT IS A REDUCED PRINT. REDUCE SCALE ACCORDINGLY

US Army Corps of Engineers

SYMBOL	DESCRIPTION	DATE	APPR.
		09-29-09	

COMPOSITE FIRST FLOOR PLAN

A-101

DATE: SEPTEMBER 29, 2009
SOLICITATION NO.: W912HN-07-R-0089 DK 01
CONTRACT NO.: W912HN-08-D-0001 DK01
FILE NUMBER: FS-0139
PLOT DATE: 9/29/2009 11:38:59 AM
DESIGNED BY: SSS
DWN BY: JRD
CKD BY: RJD
SUBMITTED BY: MJH
FILE NAME: FS-0139-A-101.dgn
PLOT SCALE: 1:1
PLOT SIZE: 22x34

U.S.ARMY ENGINEER DISTRICT, CORPS OF ENGINEERS OMAHA

LEO A DALY


WILDERNESS ROAD IBCT COMPANY OPERATIONS FACILITIES PH 1 FORT CARSON, COLORADO BUILDING # 9427, BSTB COMPOSITE FIRST FLOOR PLAN

SHEET IDENTIFICATION NUMBER

A-101

© LEO A DALY Company 2009

OMAHA DISTRICT

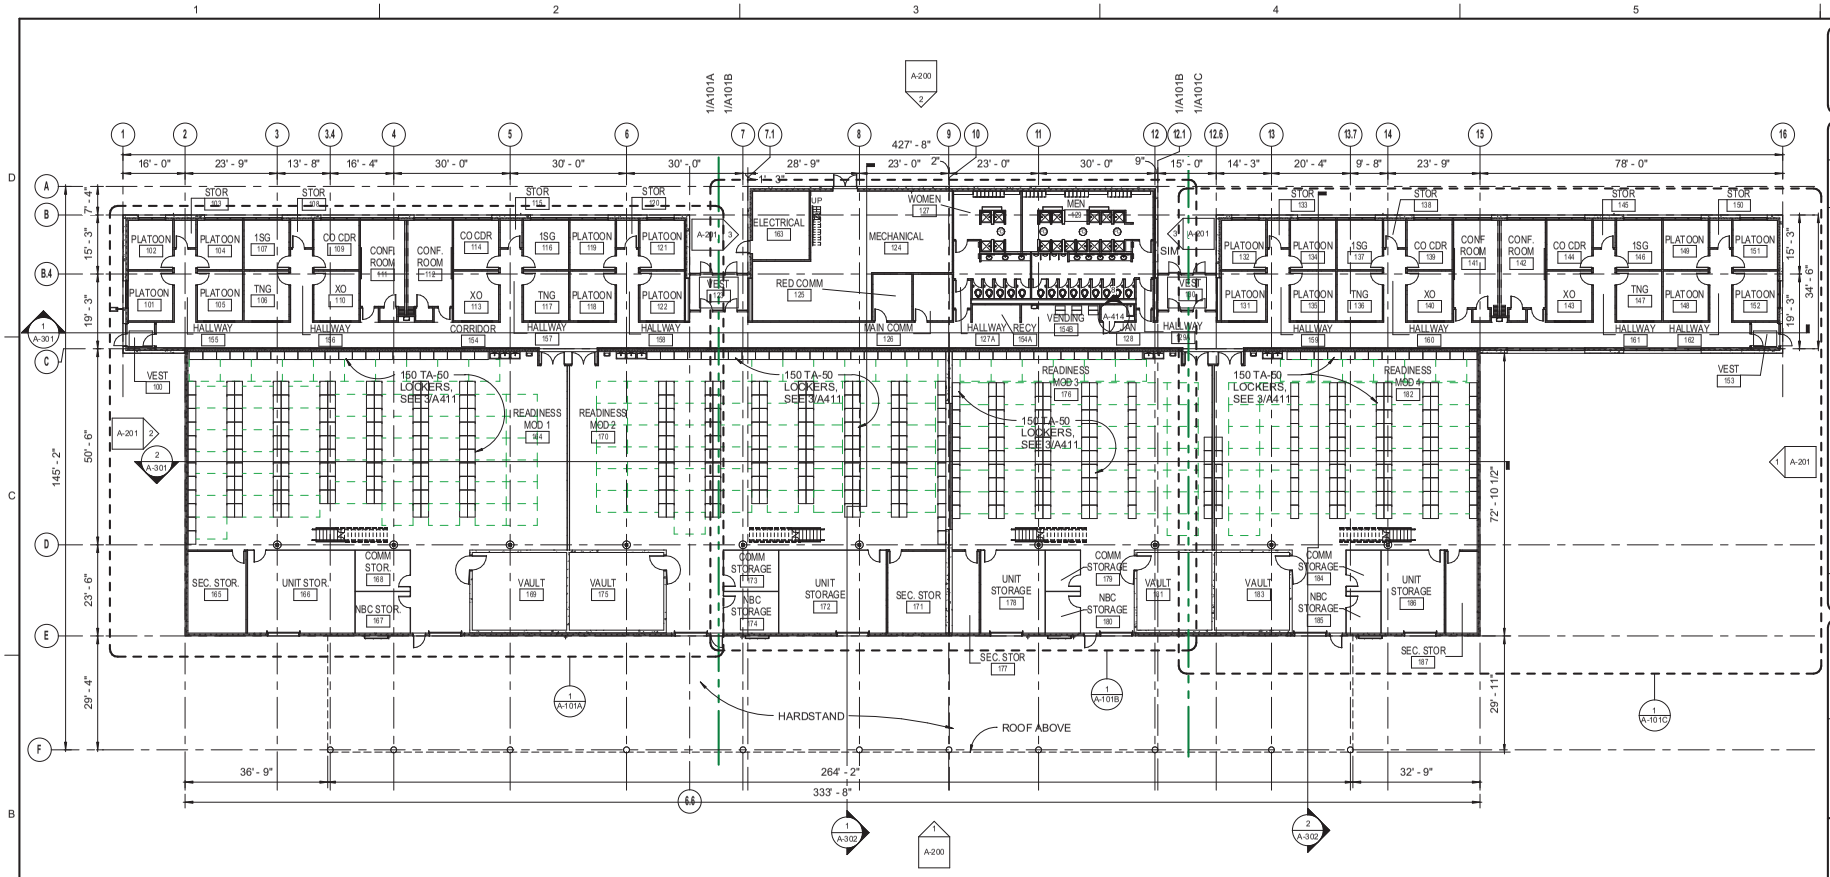

1 COMPOSITE FIRST FLOOR PLAN

1/16" = 1'-0"

0 8' 16' 32'

KEY PLAN

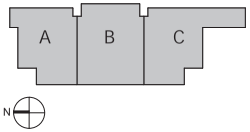

IF SHEET MEASURES LESS THAN 22" X 34" IT IS A REDUCED PRINT. REDUCE SCALE ACCORDINGLY

US Army Corps of Engineers

STATUS	DESCRIPTION	DATE
CONSTRUCTION		09-29-09

DESIGNED BY: SES | DATE: SEPTEMBER 29, 2009
DWN BY: JRD | CKD BY: RLD | SOLICITATION NO.: W912HN-07-R-0089 DA 01
SUBMITTED BY: MJH | CONTRACT NO.: W912HN-08-D-0001 DA01
FILE NAME: 09-A-0423-A-101.dgn | FILE NUMBER: 09-A-0423
SIZE: 22x34 | PLOT SCALE: 1:1 | PLOT DATE: 9/29/2009 12:07:34 PM

U.S.ARMY ENGINEER DISTRICT, CORPS OF ENGINEERS OMAHA

LEO A DALY
720 Second Avenue South, Suite 1100 Minneapolis, MN 55402-2403 (612) 338-5161 Fax (612) 338-8738

WILDERNESS ROAD IBCT
COMPANY OPERATING FACILITIES
PH 1
FORT CARSON, COLORADO
BUILDING # 9437, FAB
COMPOSITE FIRST FLOOR PLAN

SHEET IDENTIFICATION NUMBER
A-101

© LEO A DALY Company 2009

OMAHA DISTRICT

A-101 COMPOSITE FIRST FLOOR PLAN

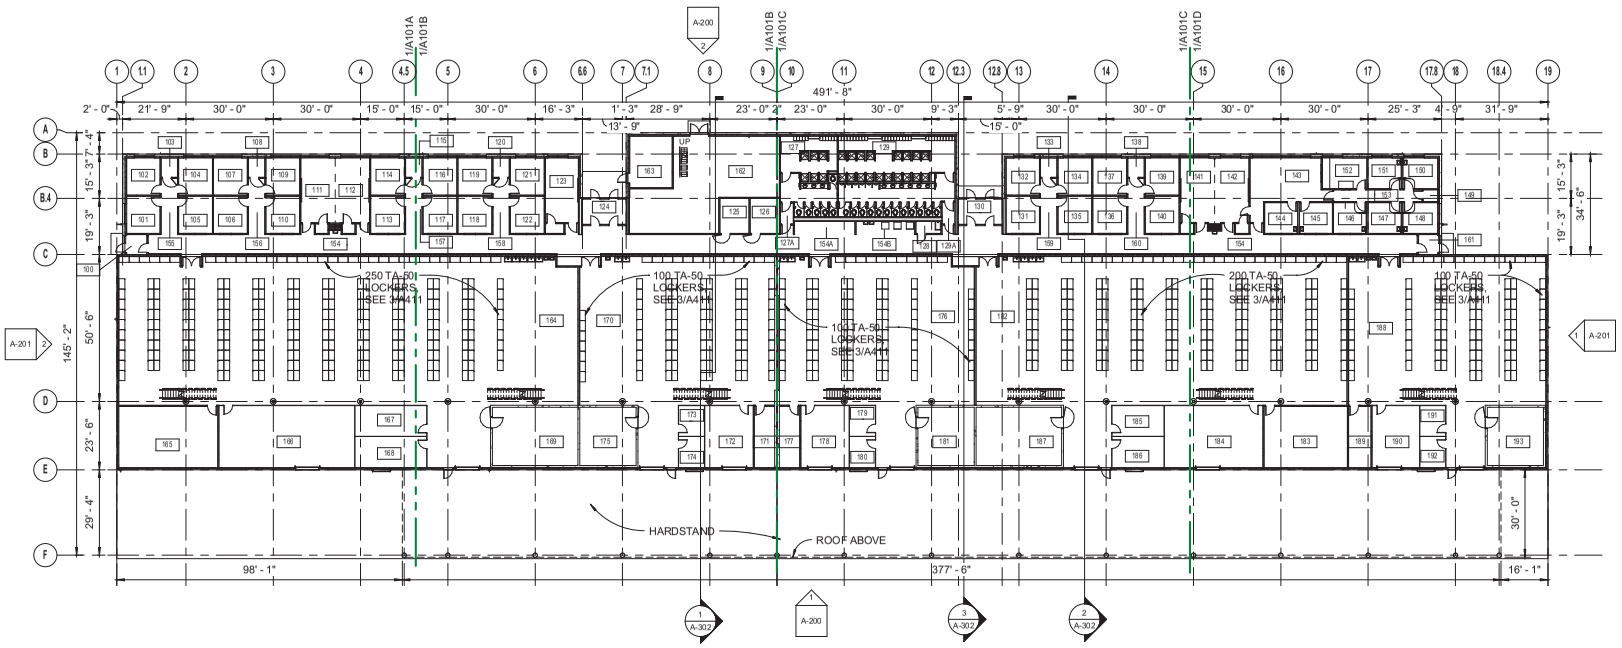

1 COMPOSITE FIRST FLOOR PLAN

3/64" = 1'-0"

0 16' 32' 48'

KEY PLAN

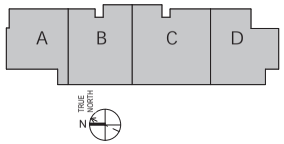

IF SHEET MEASURES LESS THAN 22" X 34" IT IS A REDUCED PRINT. REDUCE SCALE ACCORDINGLY

US Army Corps of Engineers

SYMBOL	DESCRIPTION	DATE	APPR.
		11-13-09	

DATE: NOVEMBER 13, 2009
SOLICITATION NO.: W912HN-07-R-0089 0A 01
CONTRACT NO.: W912HN-08-D-0001 DK01
FILE NUMBER: 1SS-1-1-1
PLOT DATE: 11/13/2009 9:11:49 AM
DESIGNED BY: SSS
DWN BY: JRD
CKD BY: MJD
SUBMITTED BY: MJH
FILE NAME: 1SS-1-1-1-101.dgn
SIZE: 22x34
PLOT SCALE: 1:1

U.S.ARMY ENGINEER DISTRICT, CORPS OF ENGINEERS OMAHA

LEO A DALY

WILDERNESS ROAD IBCT
COMPANY OPERATIONS FACILITIES
PH. 1
FORT CARSON, COLORADO
BUILDING # 9447, BSB
COMPOSITE FIRST FLOOR PLAN

SHEET IDENTIFICATION NUMBER
A-101

© LEO A DALY Company 2009

OMAHA DISTRICT

A-101 COMPOSITE FIRST FLOOR PLAN

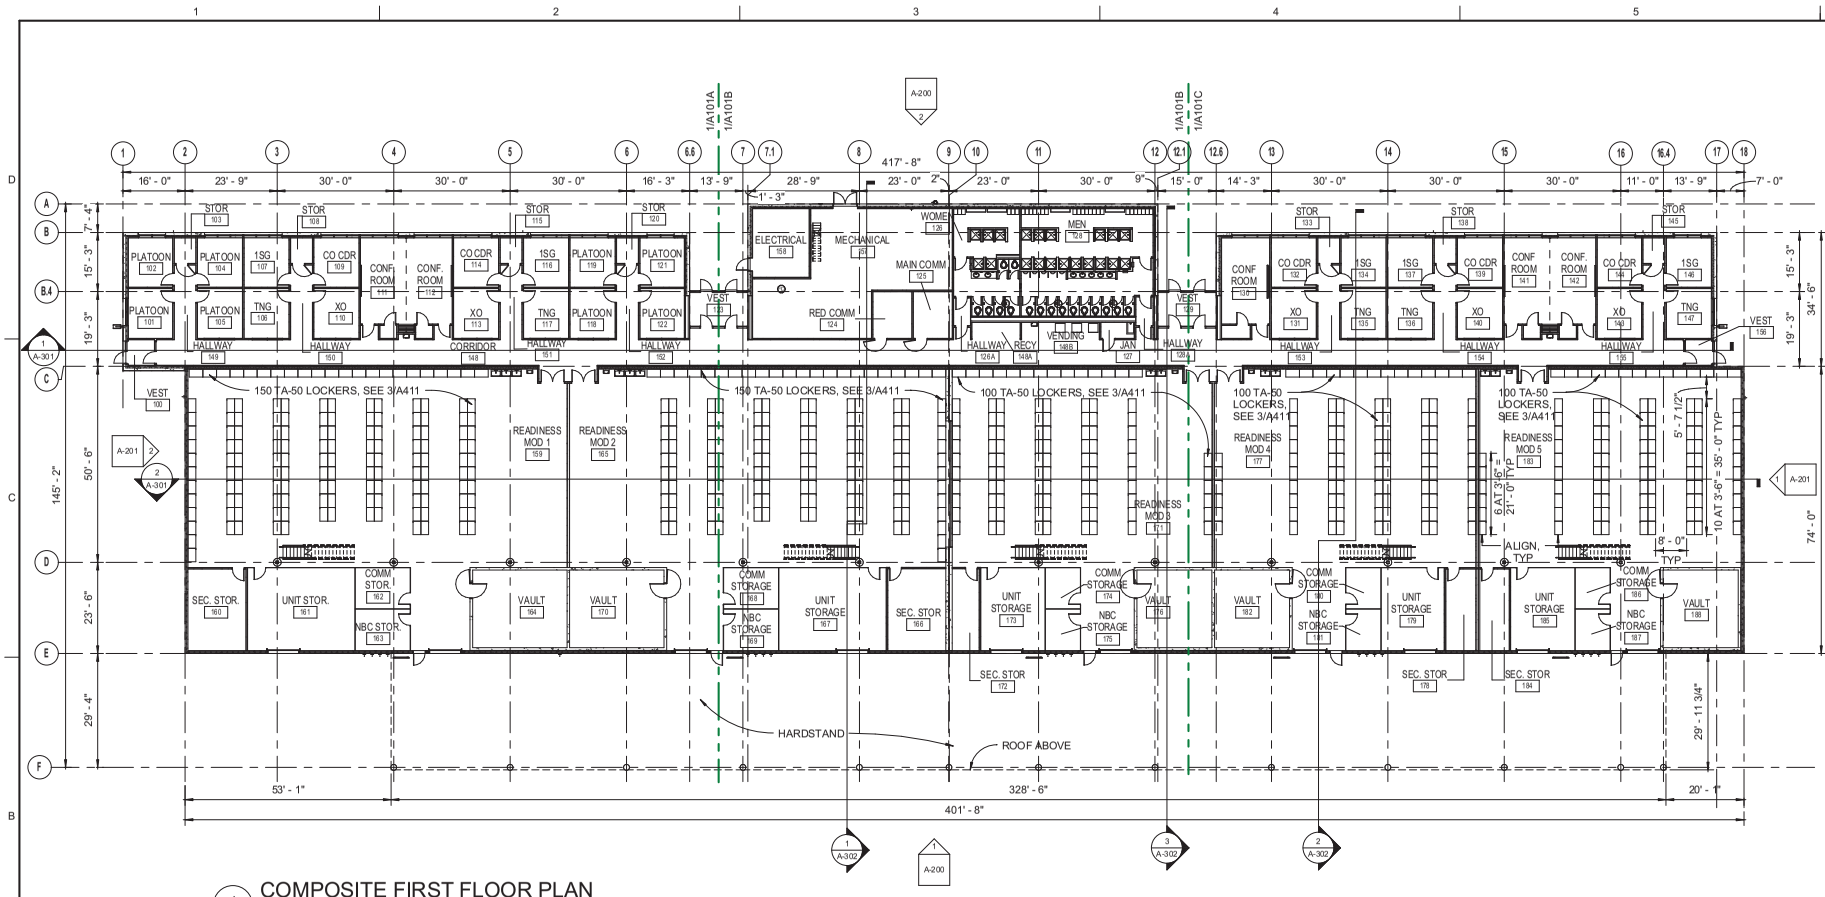

1 COMPOSITE FIRST FLOOR PLAN

1/16" = 1'-0"

KEY PLAN

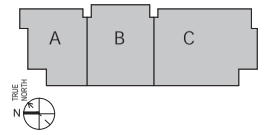

IF SHEET MEASURES LESS THAN 22" X 34" IT IS A REDUCED PRINT. REDUCE SCALE ACCORDINGLY

US Army Corps of Engineers

SYMBOL	DESCRIPTION	DATE	APPR.

DESIGN-FOR-CONSTRUCTION

DATE: December 11, 2009
SOLICITATION NO.: W912HN-07-R-0089 DA 01
CONTRACT NO.: W912HN-08-D-0001 DK01
FILE NUMBER: FS5-1-10
PLOT DATE: 12/11/2009 11:05:19 AM
PLOT SCALE: 1:1

DESIGNED BY: SES
DWN BY: JRC
CKD BY: MJD
SUBMITTED BY: MJH
FILE NAME: 09-0-0-0-A101.dgn
SIZE: 22x34

U.S.ARMY ENGINEER DISTRICT, CORPS OF ENGINEERS OMAHA

LEO A DALY

WILDERNESS ROAD IBCT
COMPANY OPERATIONS FACILITIES
PH 1
FORT CARSON, COLORADO
BUILDING # 9457, RSTA
COMPOSITE FIRST FLOOR PLAN

SHEET IDENTIFICATION NUMBER
A-101

© LEO A DALY Company 2009

OMAHA DISTRICT